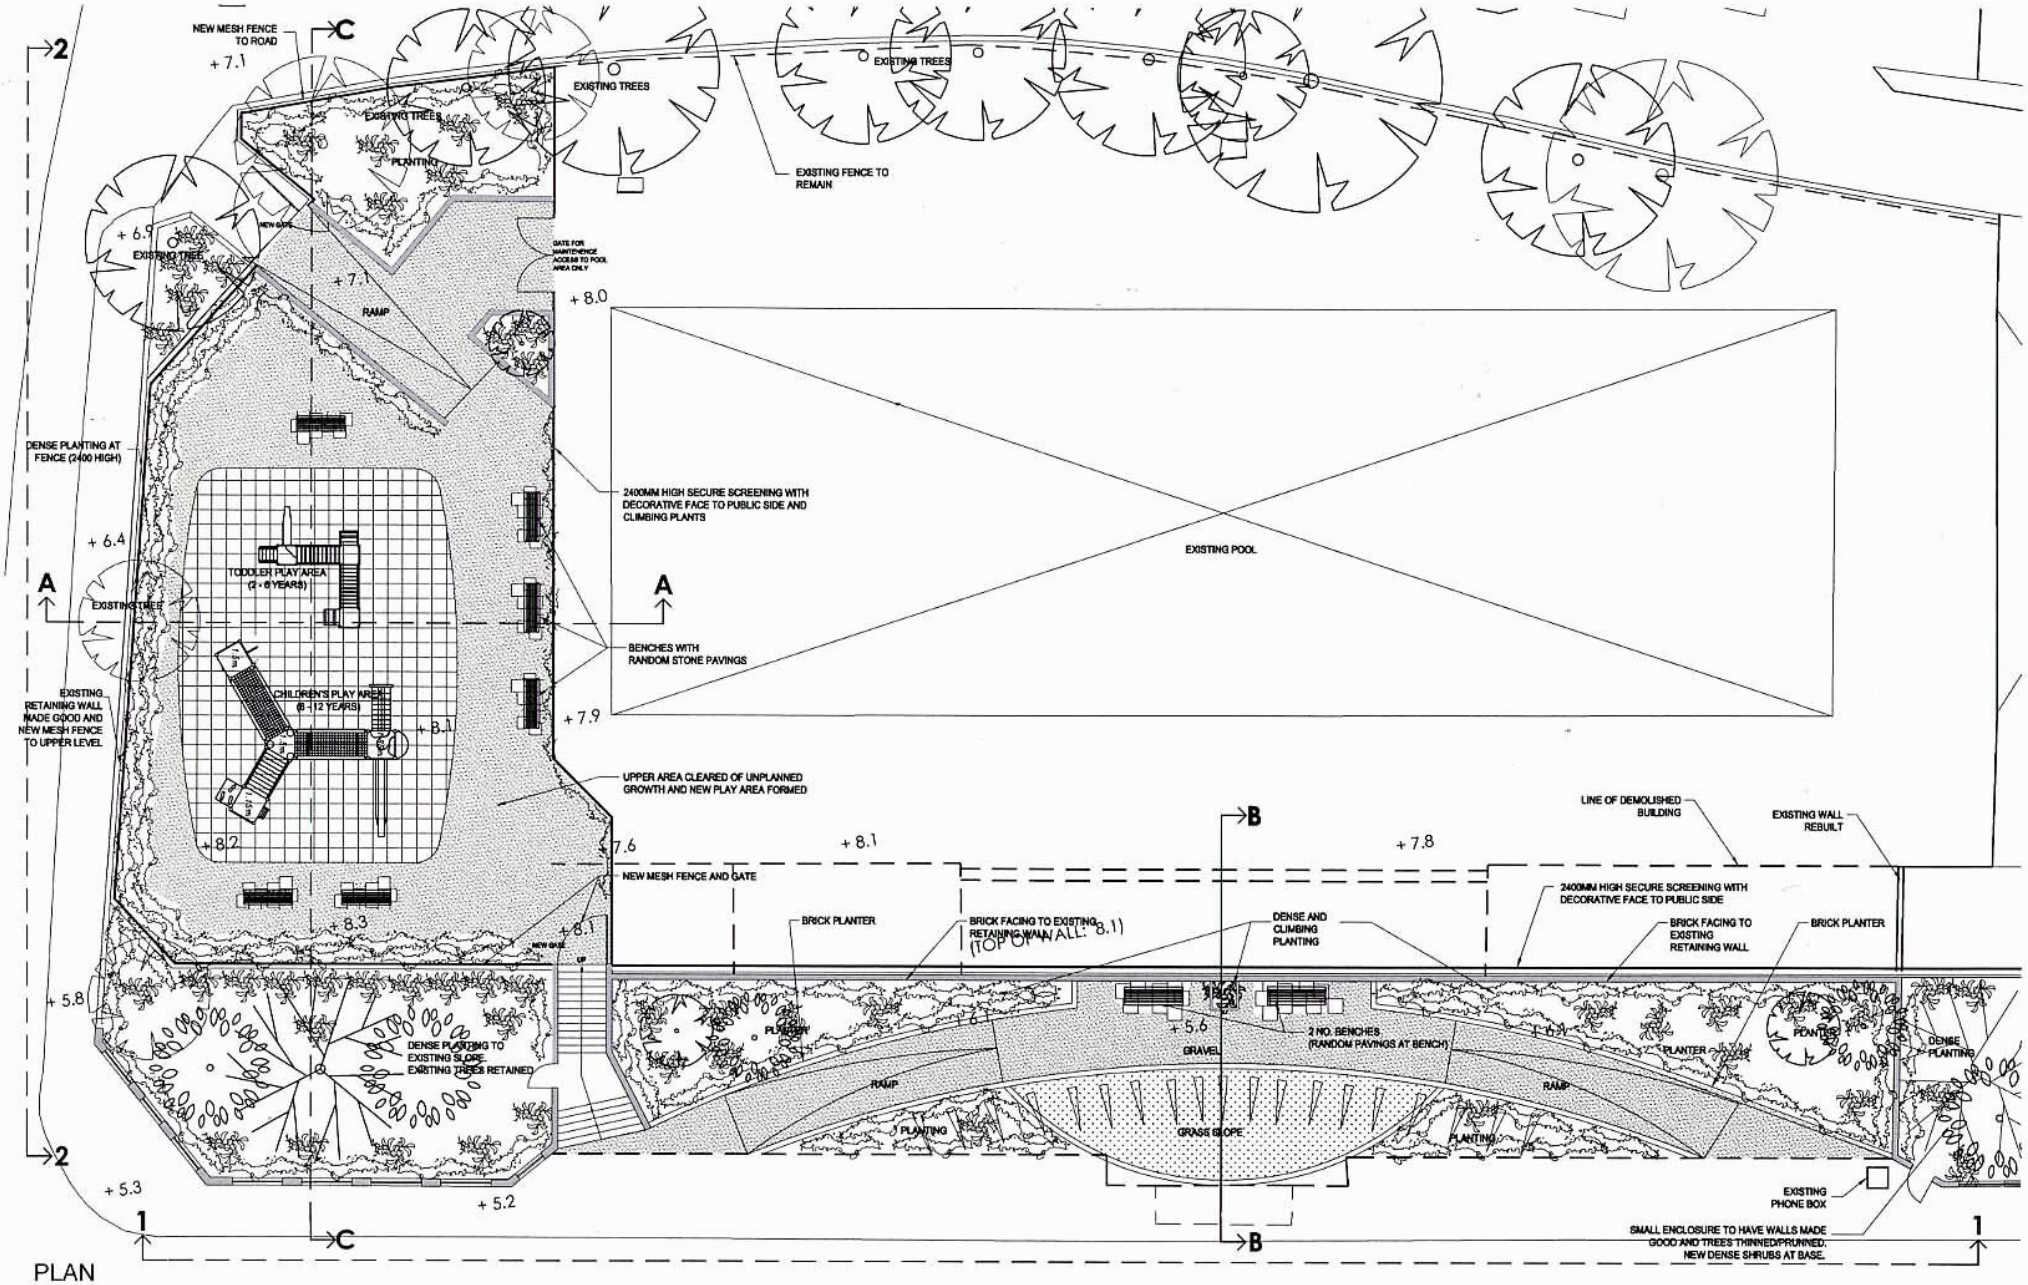

PLAN

©

THE CONTRACTOR SHOULD CHECK ALL DIMENSIONS ON SITE. NO DIMENSIONS TO BE SCALED FROM THIS DRAWING

NO PART OF THIS DRAWING IS TO BE COPIED OR REPRODUCED WITHOUT THE PRIOR CONSENT OF THE ARCHITECT

IT IS THE CONTRACTORS RESPONSIBILITY TO ENSURE COMPLIANCE WITH THE BUILDING REGULATIONS

ALL RIGHTS DESCRIBED IN CHAPTER IV OF THE COPYRIGHT, DESIGNS AND PATENTS ACT 1988 HAVE GENERALLY BEEN ASSERTED

rev	date	amendment	chkd

rev	date	amendment	chkd

drg status

client	drawing	drg no	rev
LBRUT	PLAN	C2799/01	
project		drawn / date	scale
TWICKENHAM RIVERSIDE		MA / FEB. 2008	1:200 @ A3

BIRMINGHAM 0121 622 1300 : CAMBRIDGE 01223 467130 : DUNDEE 01382 738 819 : GLASGOW 0141 430 2600 : GEES COURT (LONDON) 020 7409 7300
LYDON PLACE (LONDON) 020 7720 8881 : MAIDSTONE 01622 860004 : NEWCASTLE 0191 233 0779 : WALTHAM FOREST 020 8896 6798 : WORTHING 01903 222 400

DEARLE & HENDERSON